206

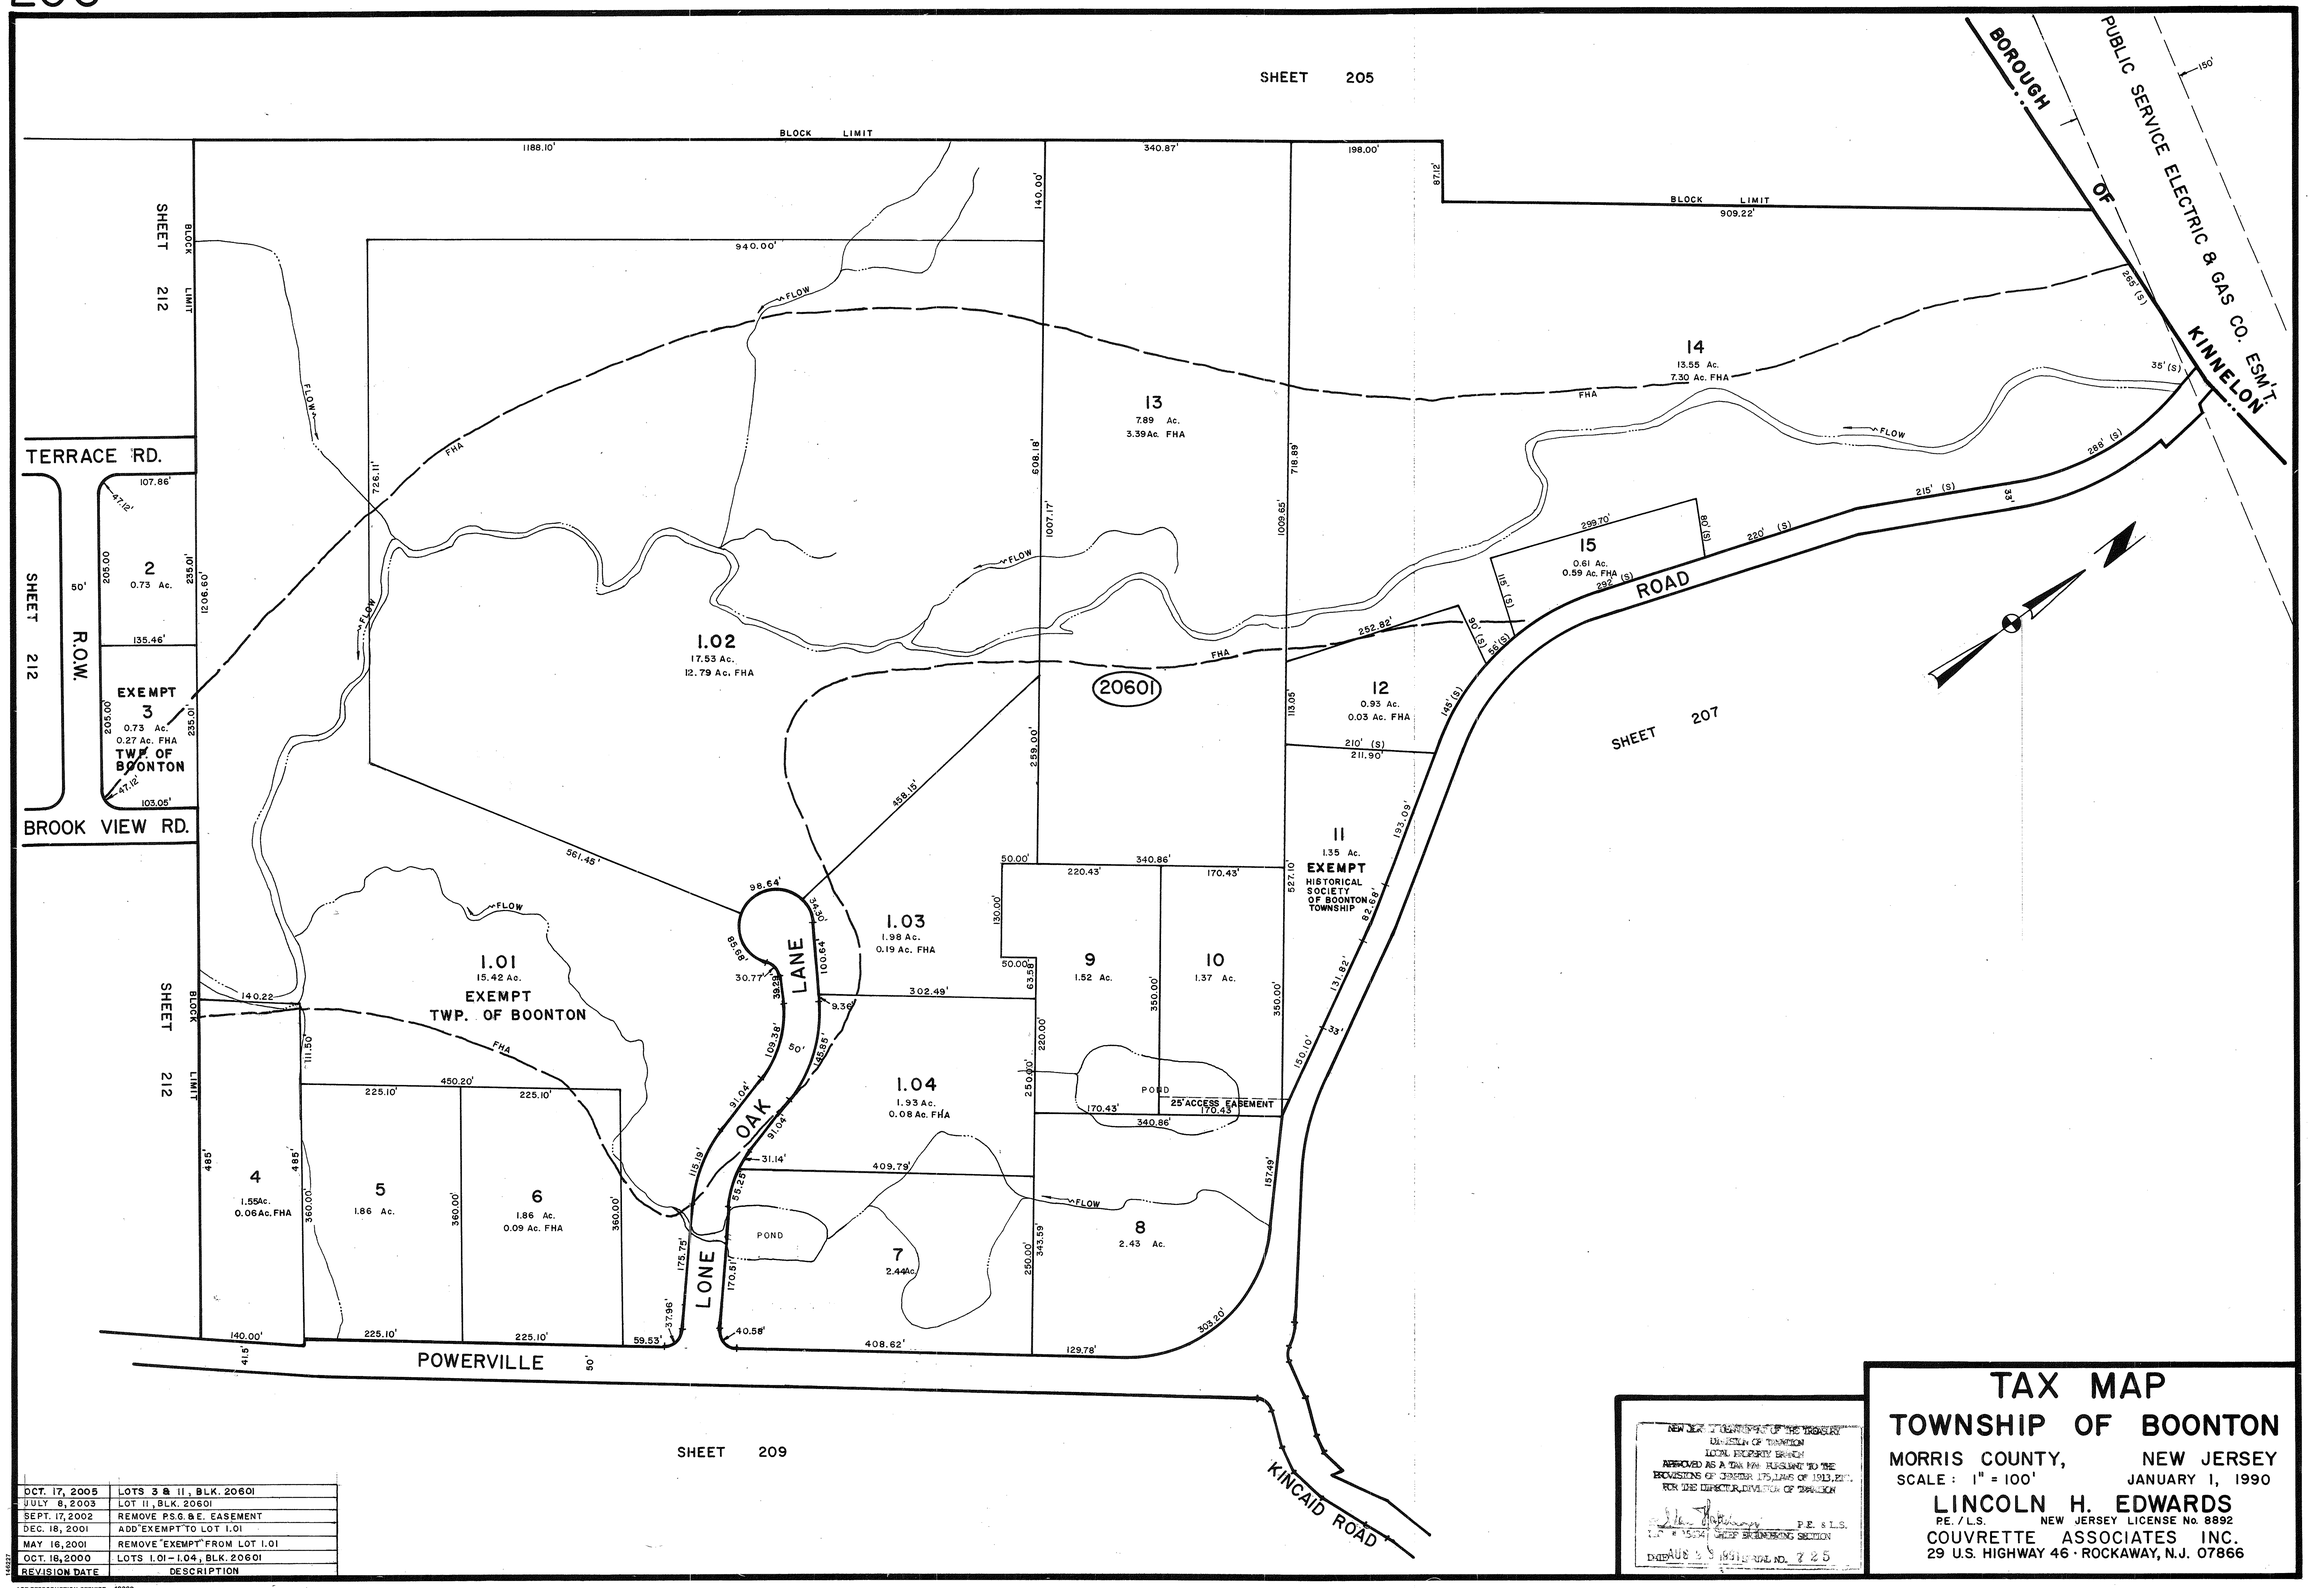

REVISION DATE	DESCRIPTION
OCT. 17, 2005	LOTS 3 & 11, BLK. 20601
JULY 8, 2003	LOT 11, BLK. 20601
SEPT. 17, 2002	REMOVE P.S.G.&E. EASEMENT
DEC. 18, 2001	ADD "EXEMPT" TO LOT 1.01
MAY 16, 2001	REMOVE "EXEMPT" FROM LOT 1.01
OCT. 16, 2000	LOTS 1.01 – 1.04, BLK. 20601

NEW JERSEY DEPARTMENT OF THE TREASURY
DIVISION OF TAXATION
TOTAL PROPERTY BASIS
APPROVED AS A TAX MAP PURSUANT TO THE PROVISIONS OF CHAPTER 175, LAWS OF 1913, P.L.
FOR THE DIRECTOR, DIVISION OF TAXATION
P.E. & L.S.
N.J. # 15534 CHIEF ENGINEERING SECTION
DATE AUG 5 1991 SERIAL NO. 225

TAX MAP
TOWNSHIP OF BOONTON

MORRIS COUNTY, NEW JERSEY
SCALE: 1" = 100' JANUARY 1, 1990

LINCOLN H. EDWARDS
P.E. / L.S. NEW JERSEY LICENSE No. 8892
COUVRETTE ASSOCIATES INC.
29 U.S. HIGHWAY 46 · ROCKAWAY, N.J. 07866

ACE REPRODUCTION SERVICE 10282

206