313

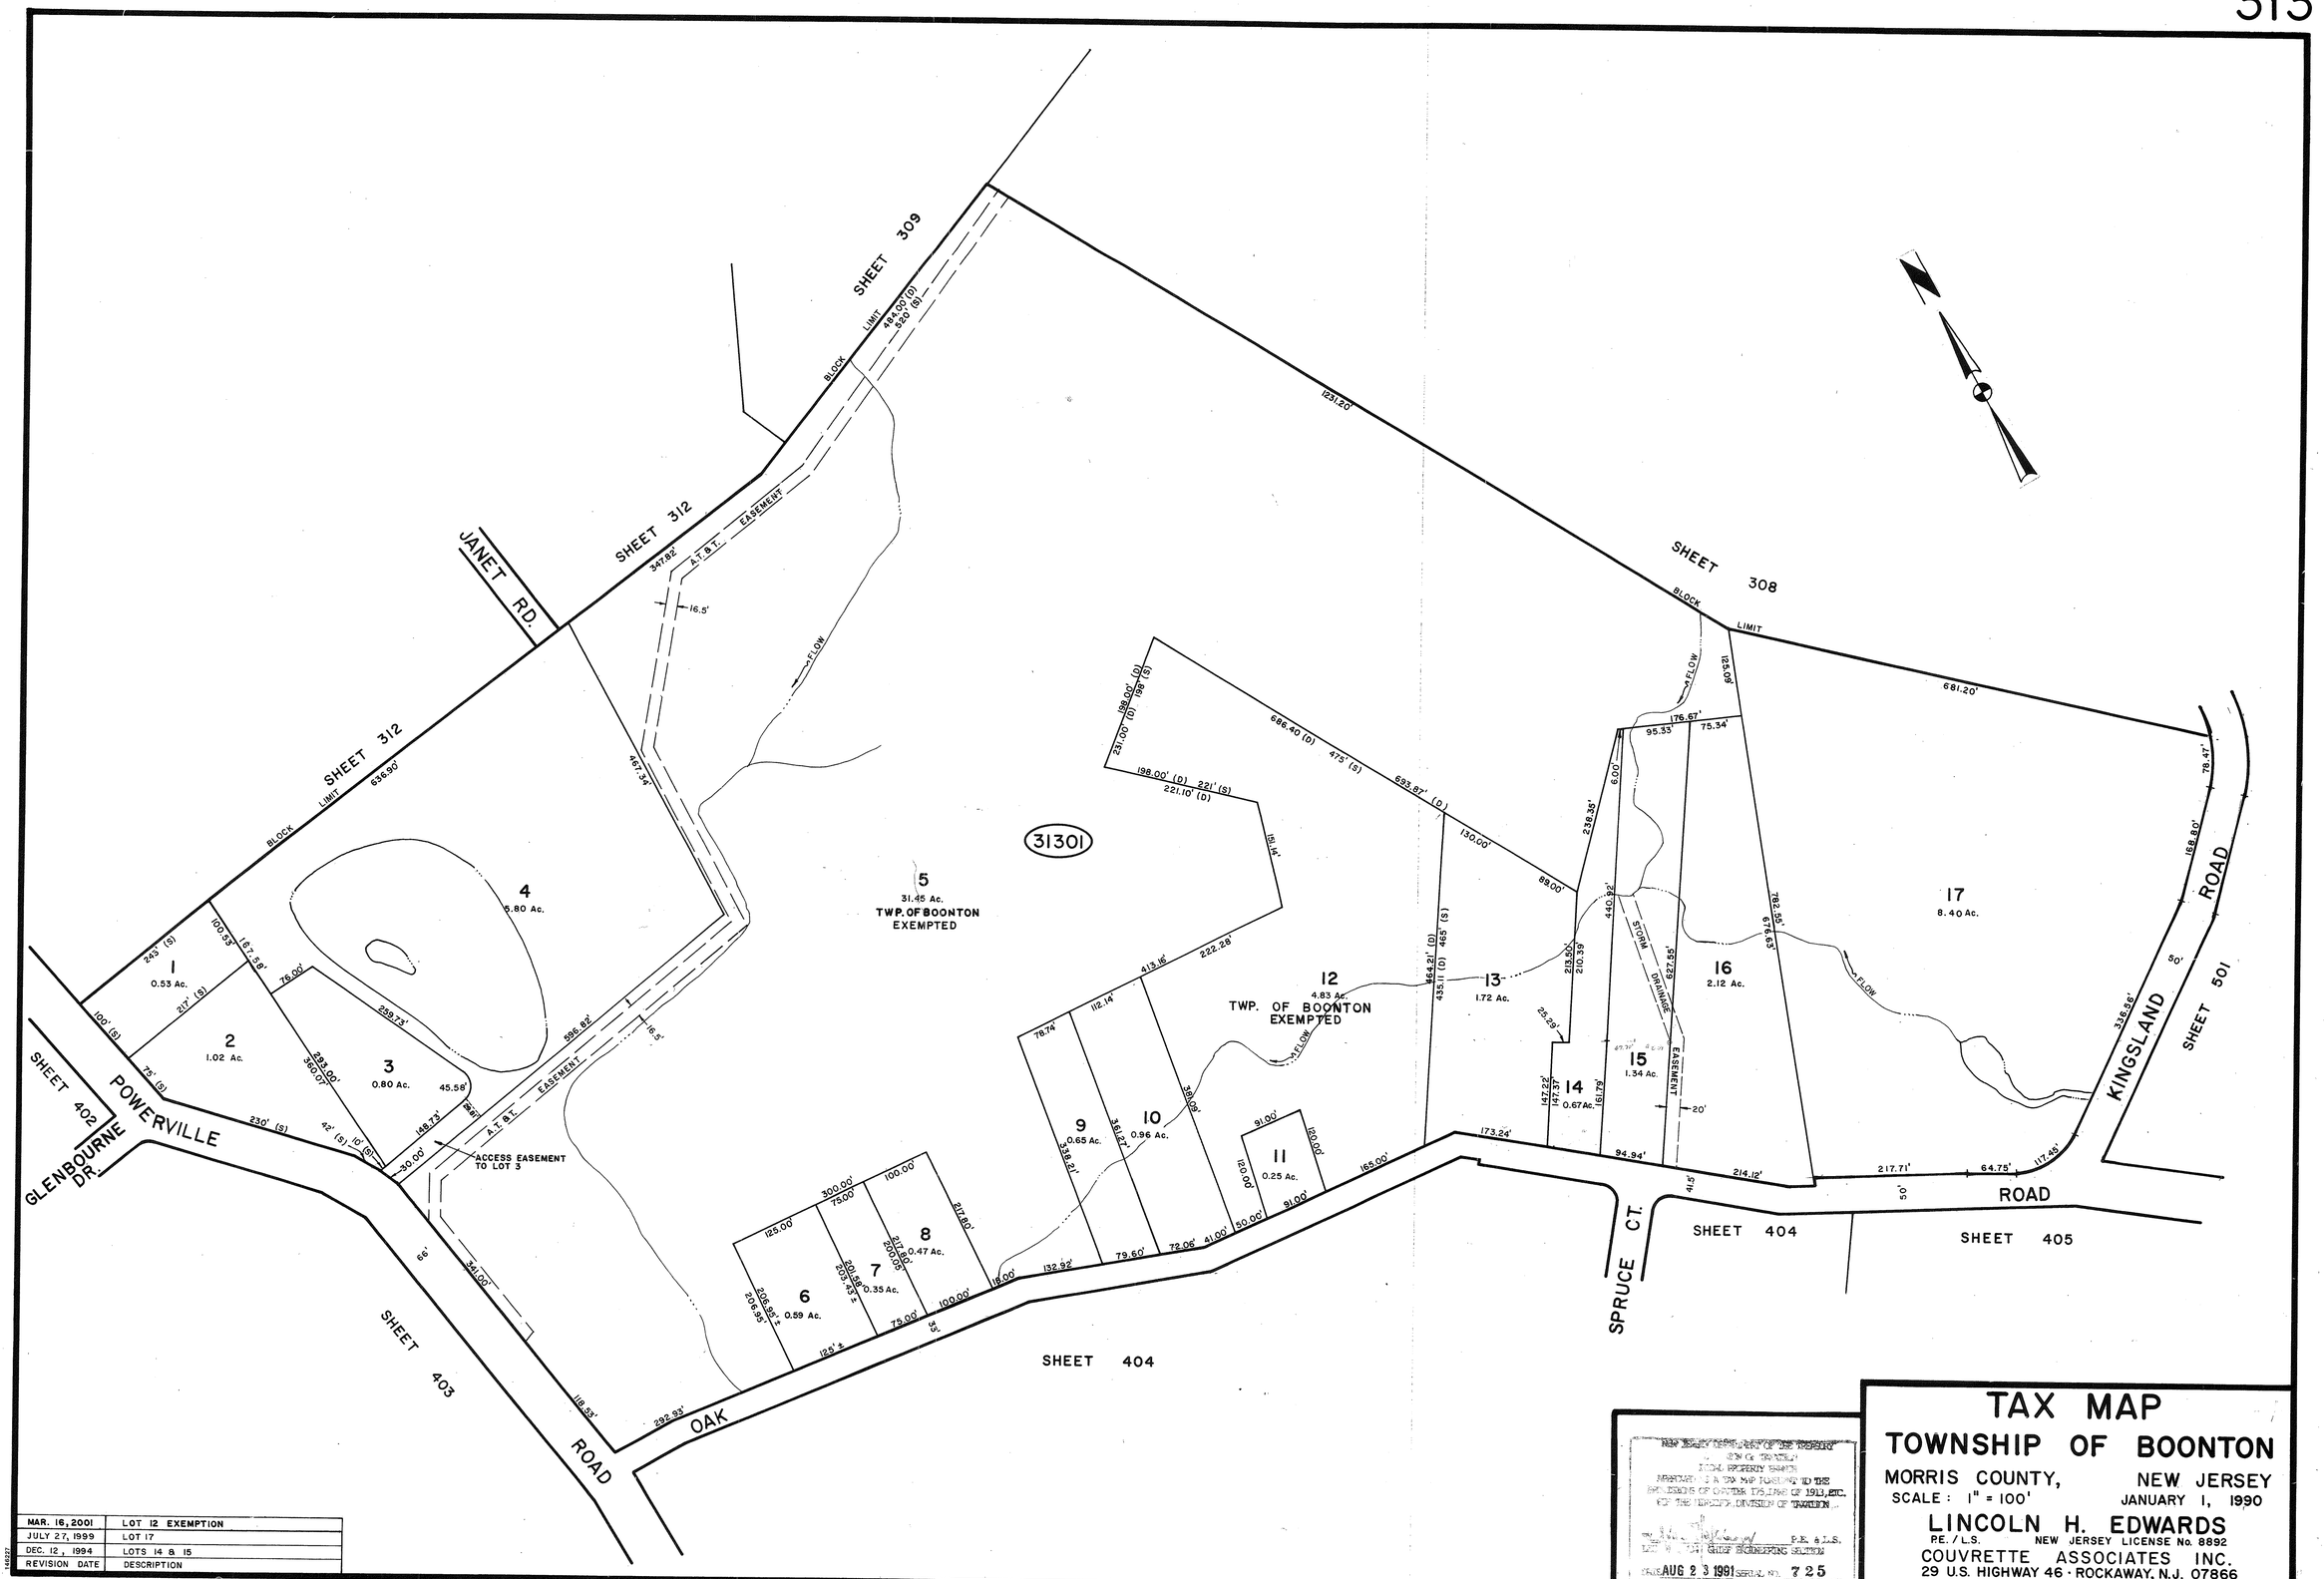

REVISION DATE	DESCRIPTION
MAR. 16, 2001	LOT 12 EXEMPTION
JULY 27, 1999	LOT 17
DEC. 12, 1994	LOTS 14 & 15

ACE REPRODUCTION SERVICE 10282

NEW JERSEY DEPARTMENT OF THE TREASURY
DIVISION OF TAXATION
TOTAL PROPERTY SERVICE
APPROVED AS A TAX MAP PURSUANT TO THE
PROVISIONS OF CHAPTER 175, LAWS OF 1911, ETC.
FOR THE TAXATION DIVISION OF TAXATION
P.E. & L.S.
CHIEF MAPPING SECTION
DATE AUG 2 3 1991 SERIAL NO. 725

TAX MAP
TOWNSHIP OF BOONTON

MORRIS COUNTY, NEW JERSEY

SCALE : 1" = 100' JANUARY 1, 1990

LINCOLN H. EDWARDS
PE. / L.S. NEW JERSEY LICENSE No. 8892
COUVRETTE ASSOCIATES INC.
29 U.S. HIGHWAY 46 · ROCKAWAY, N.J. 07866

313