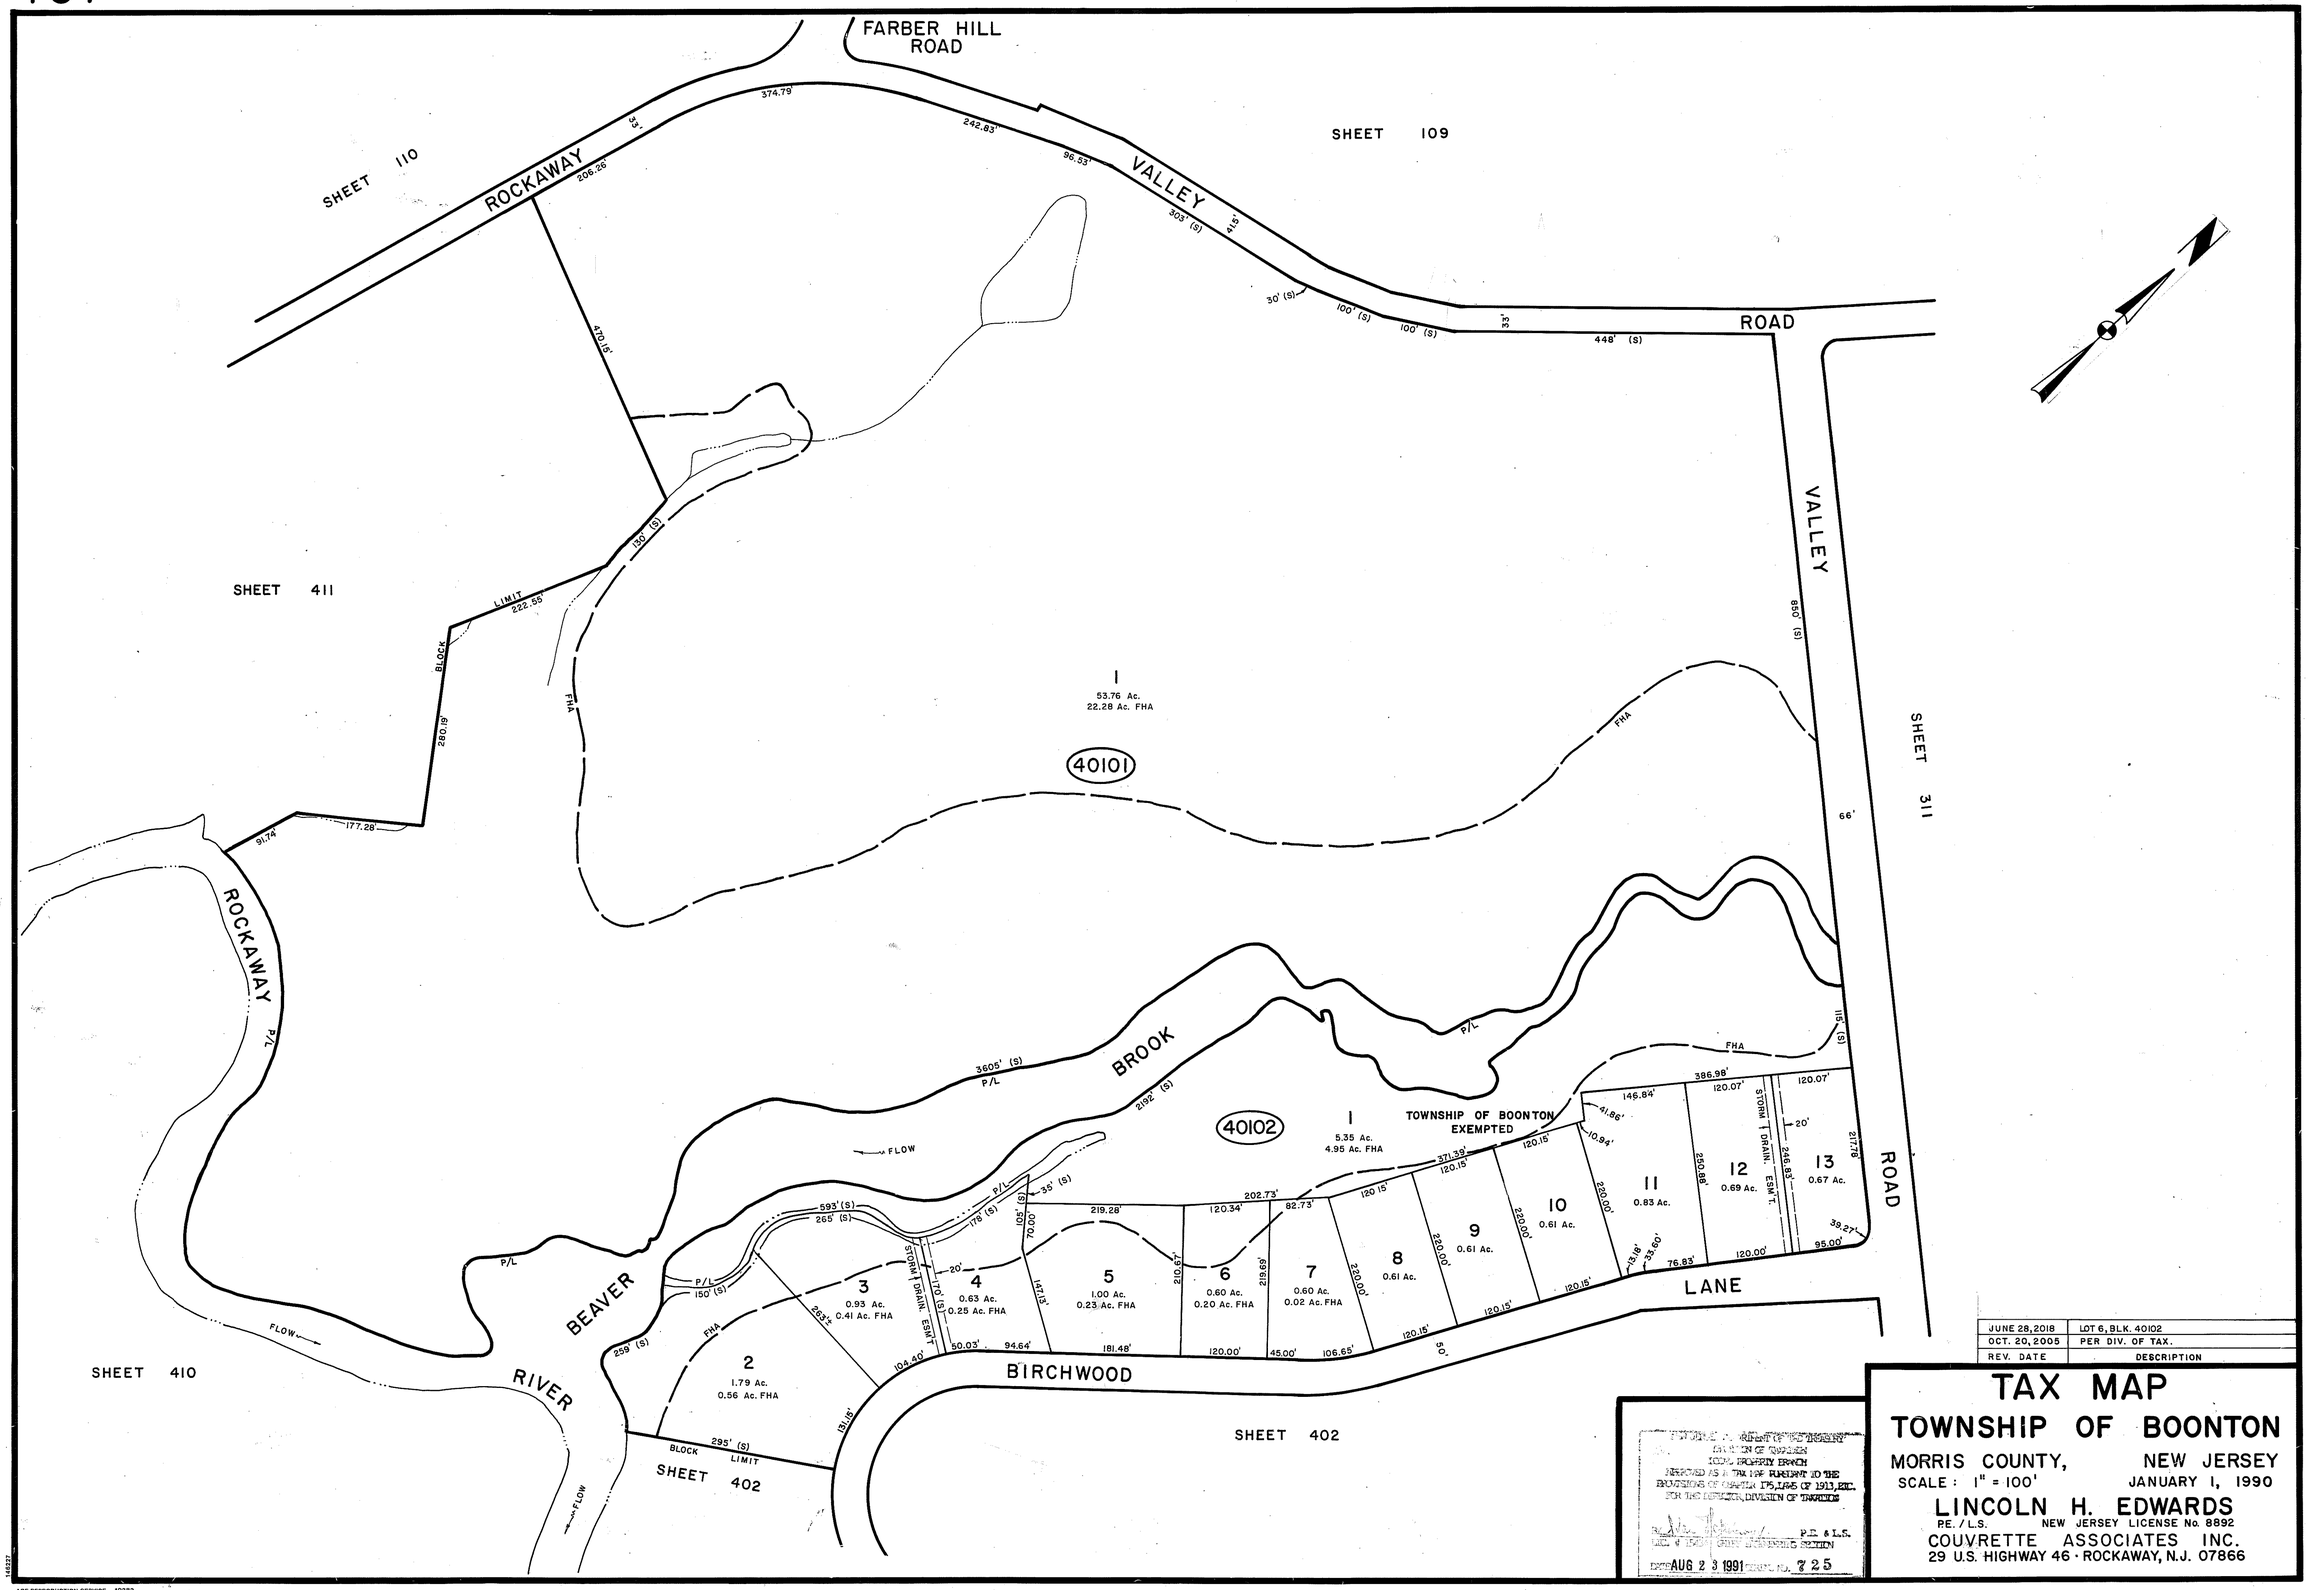

REV. DATE	DESCRIPTION
JUNE 28, 2018	LOT 6, BLK. 40102
OCT. 20, 2005	PER DIV. OF TAX.

TAX MAP
TOWNSHIP OF BOONTON

MORRIS COUNTY, NEW JERSEY

SCALE: 1" = 100' JANUARY 1, 1990

LINCOLN H. EDWARDS
P.E. / L.S. NEW JERSEY LICENSE No. 8892
COUVRETTE ASSOCIATES INC.
29 U.S. HIGHWAY 46 · ROCKAWAY, N.J. 07866

DEPARTMENT OF THE TREASURY
DIVISION OF TAXATION
LOCAL PROPERTY BRANCH
APPROVED AS A TAX MAP PURSUANT TO THE PROVISIONS OF CHAPTER 175, LAWS OF 1913, ETC. FOR THE DIRECTOR, DIVISION OF TAXATION
P.E. & L.S.
LIC. # 15-8 CHIEF ENGINEERING SECTION
DATE AUG 2 3 1991 CERT. NO. 725